The Pulse of San Jose

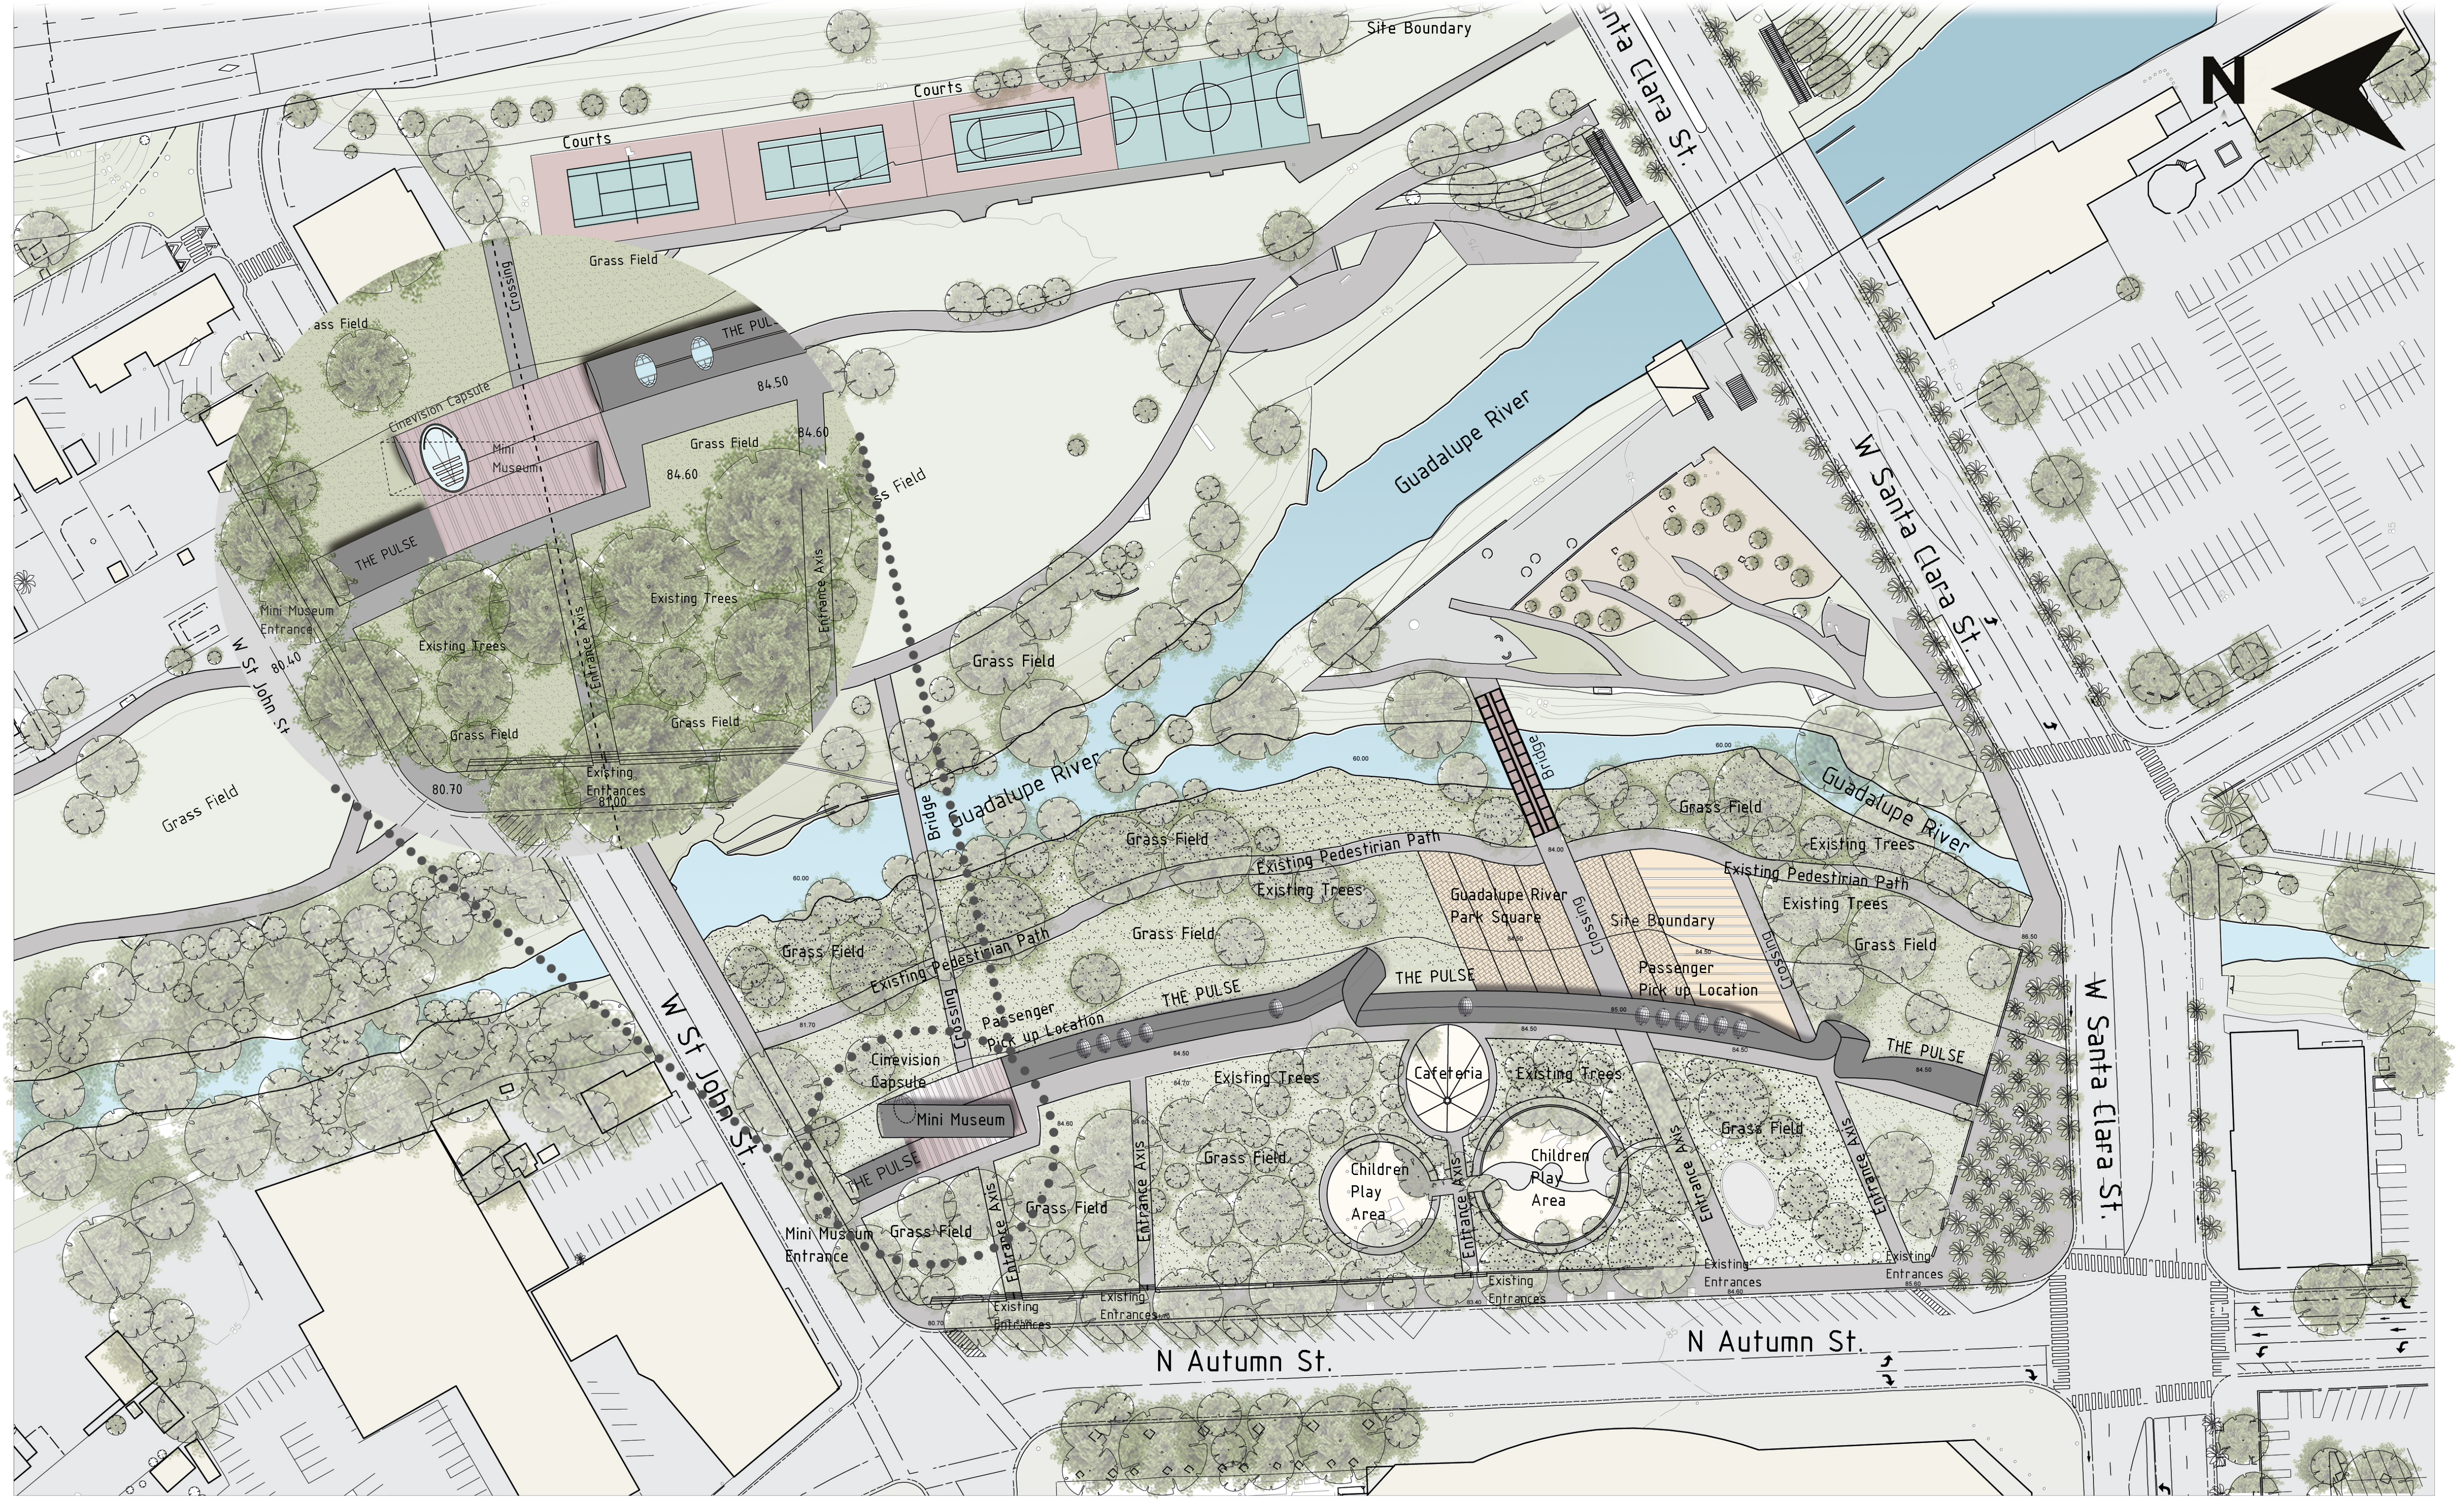

SITE PLAN SCALE 1''=80'-0''

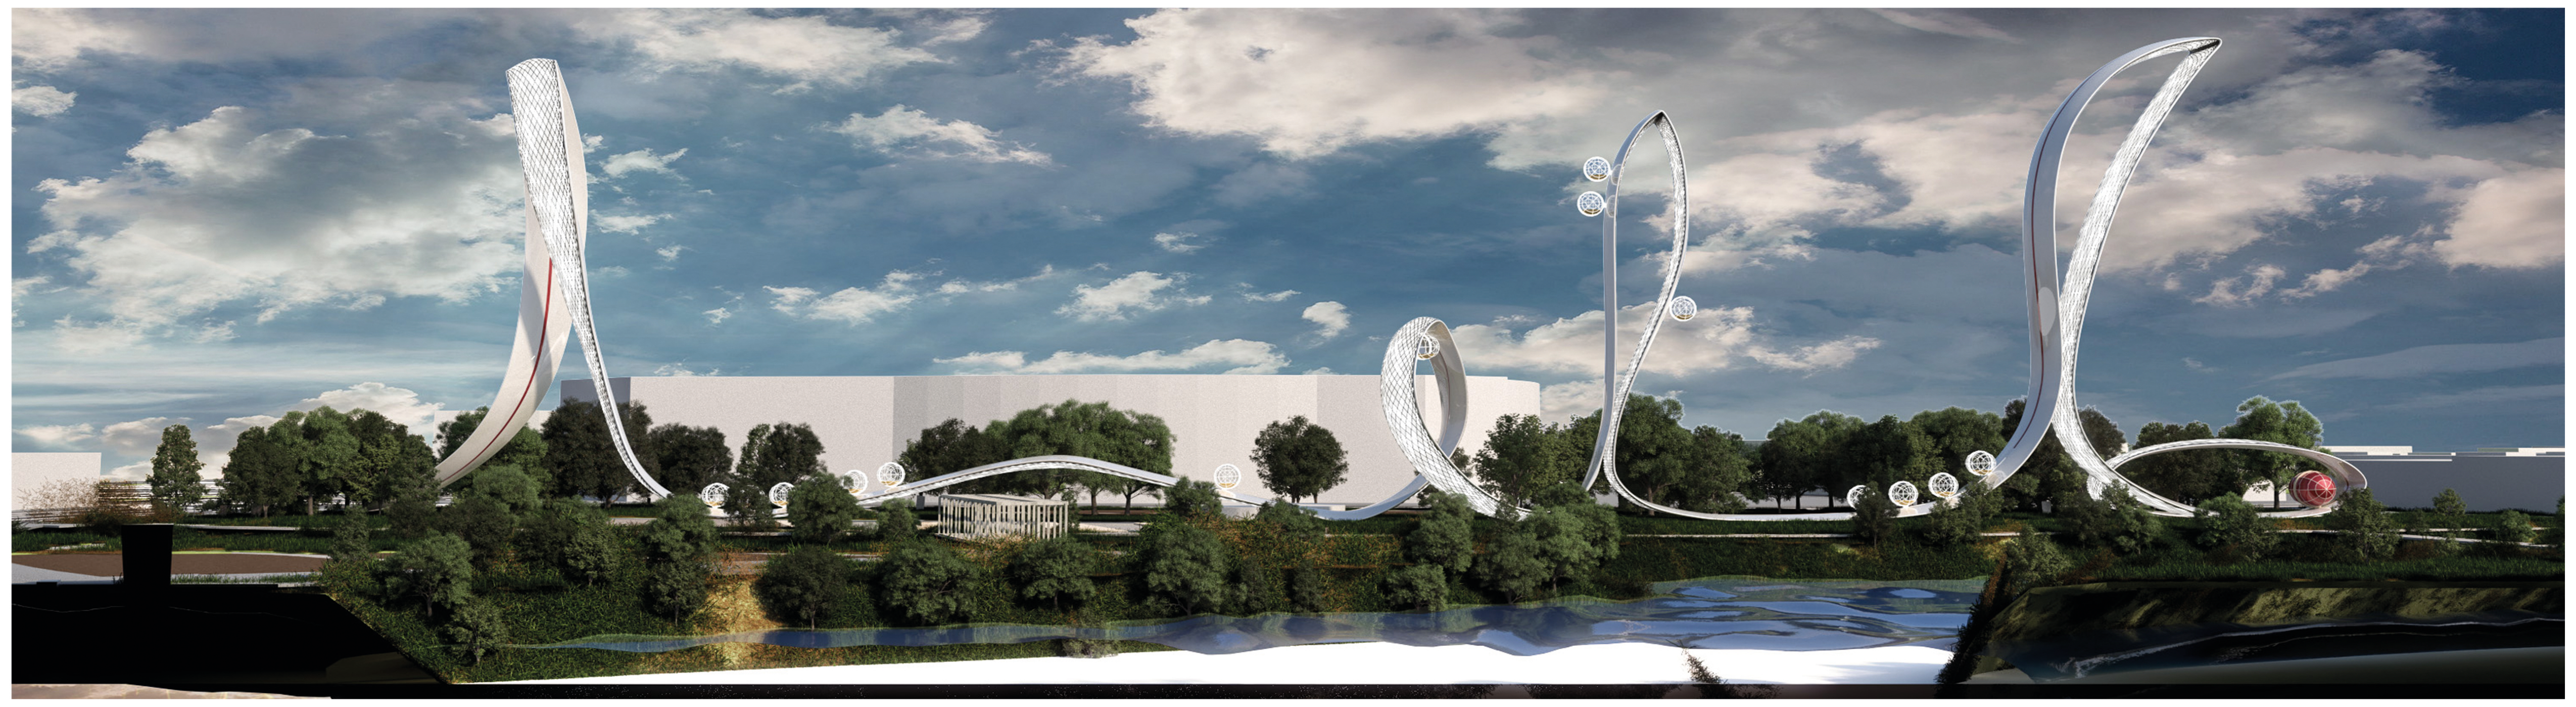

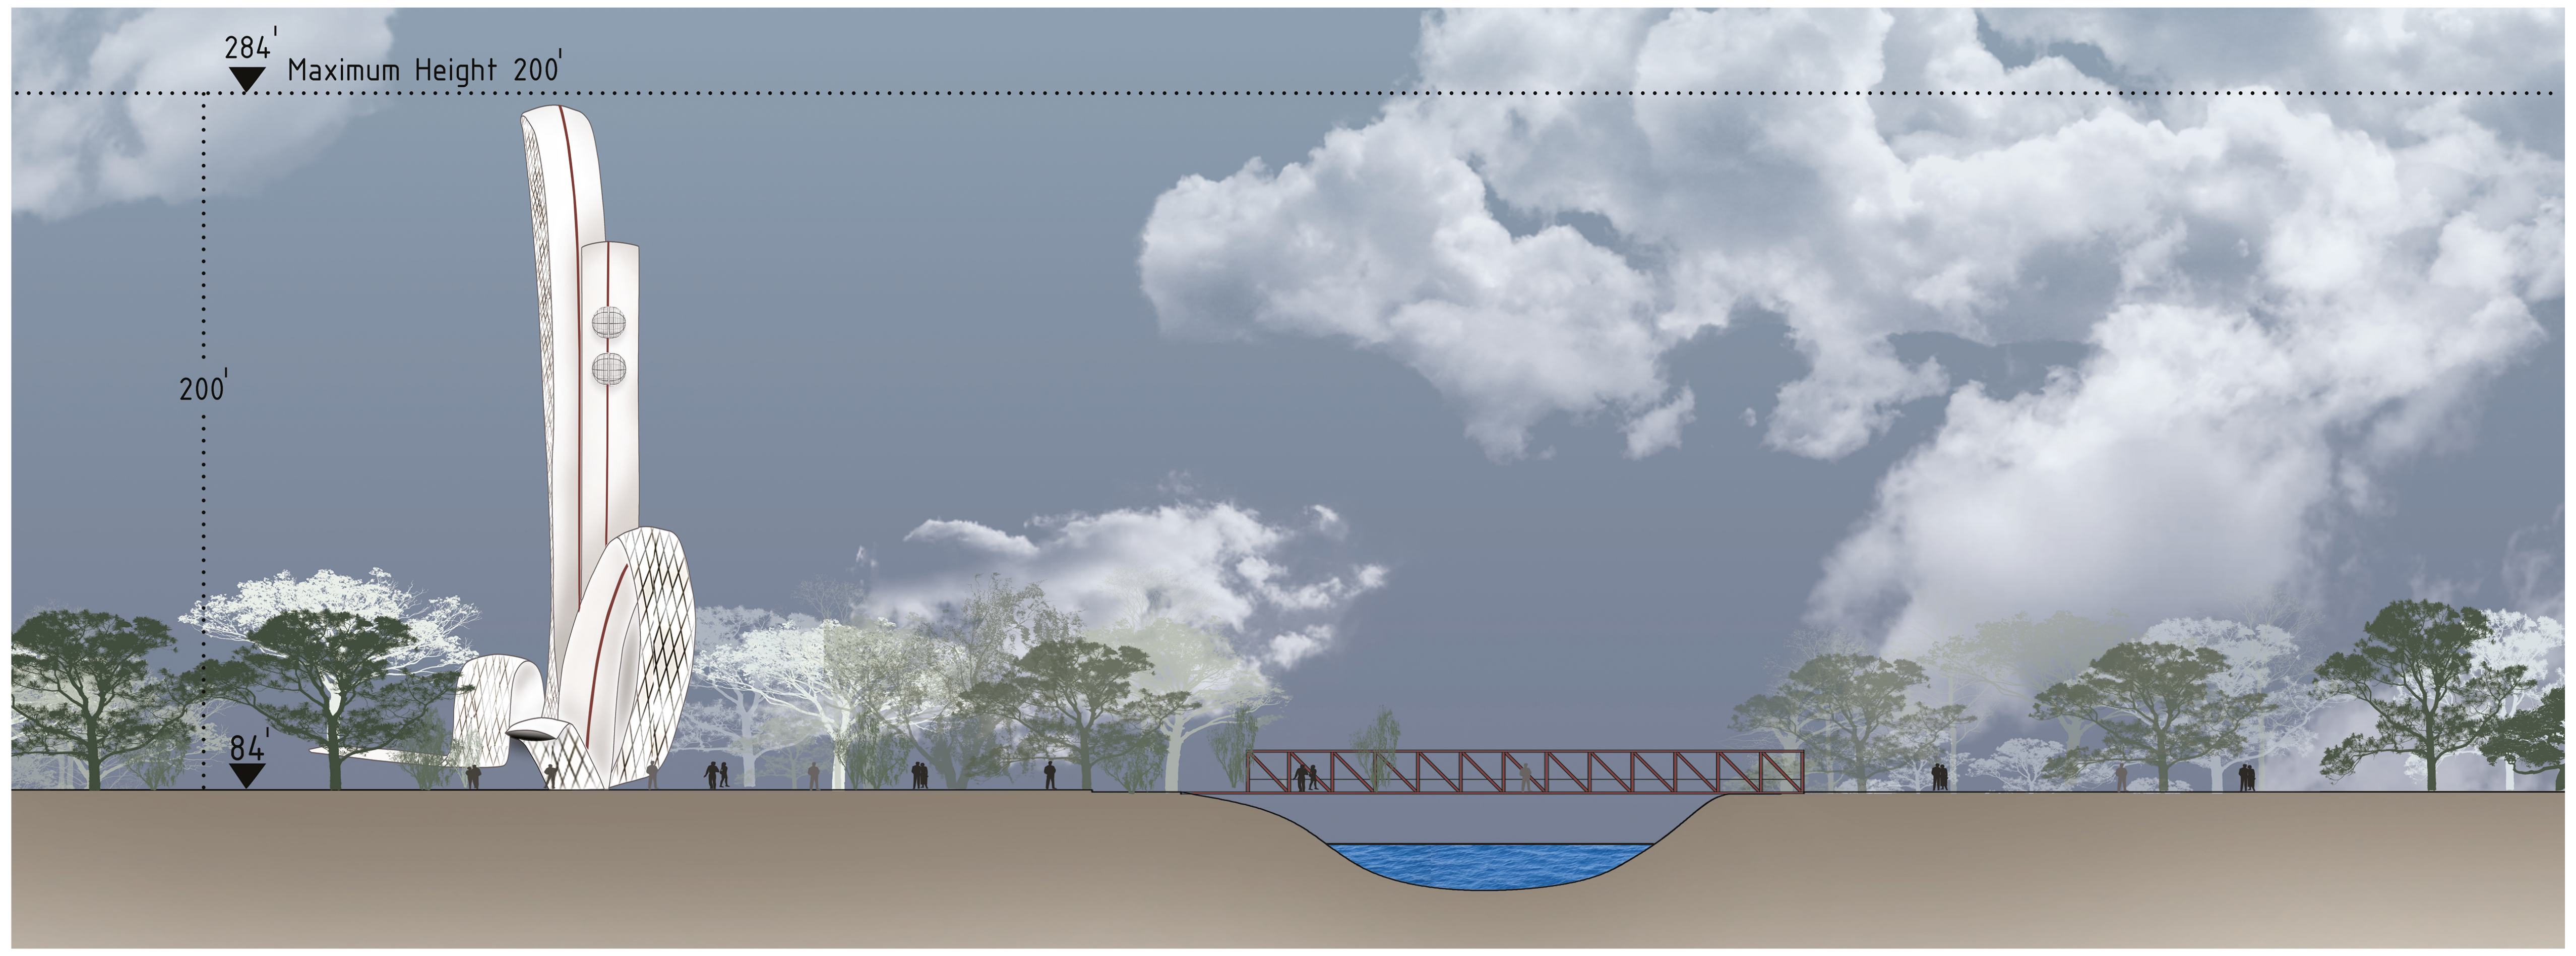

SECTION

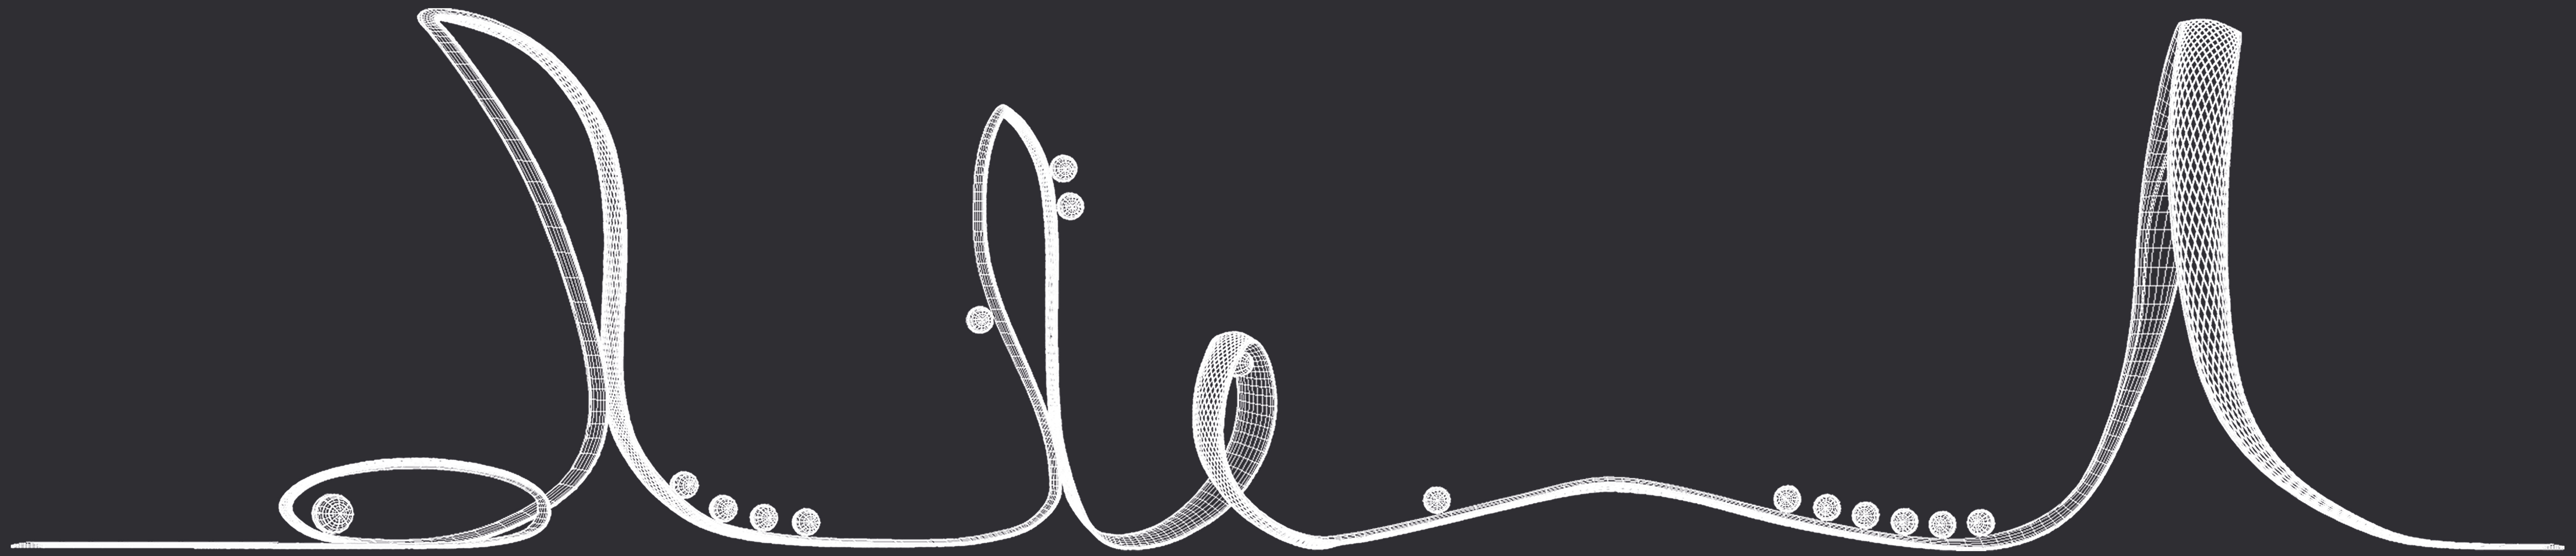

The Pulse of San Jose

WEST SAINT JOHN ST
WEST SIDE AREA AVAILABLE FOR DESIGN COMPETITION AREA= 3.2384± ACRES
EAST SIDE AREA AVAILABLE FOR DESIGN COMPETITION AREA= 1.5362± ACRES
HIGHWAY 87
N AUTUMN ST
SAP CENTER
SANTA CLARA ST
SCALE 1" = 60'
0 30 60 120
(SCALE IN FEET)

THE OFFICIAL SITE PLAN IMAGE