BIRD'S EYE VIEW FROM NORTH WEST

By definition, a LANDMARK is prominent & visible . ARENA GREEN is a PARK. We Embrace & Combine the two to create the time lasting icon of SKY GARDENS OF SAN JOSE !

CONCEPT

The thought is to have a typical urban block sized park elevated to 140' high over Arena Green, keeping the existing park and Confluence Point intact below. In other words elevate Naturalism over Urbanism. The Sky Gardens will afford Grand Views to the city and the mountains beyond, while housing 'Place Activation' programs within it, and that is accessible to all San Jose & World denizens

GROUND LEVEL PLAN @ +/- 0'- 0"

ROOF PLAN @ + 140'-0"

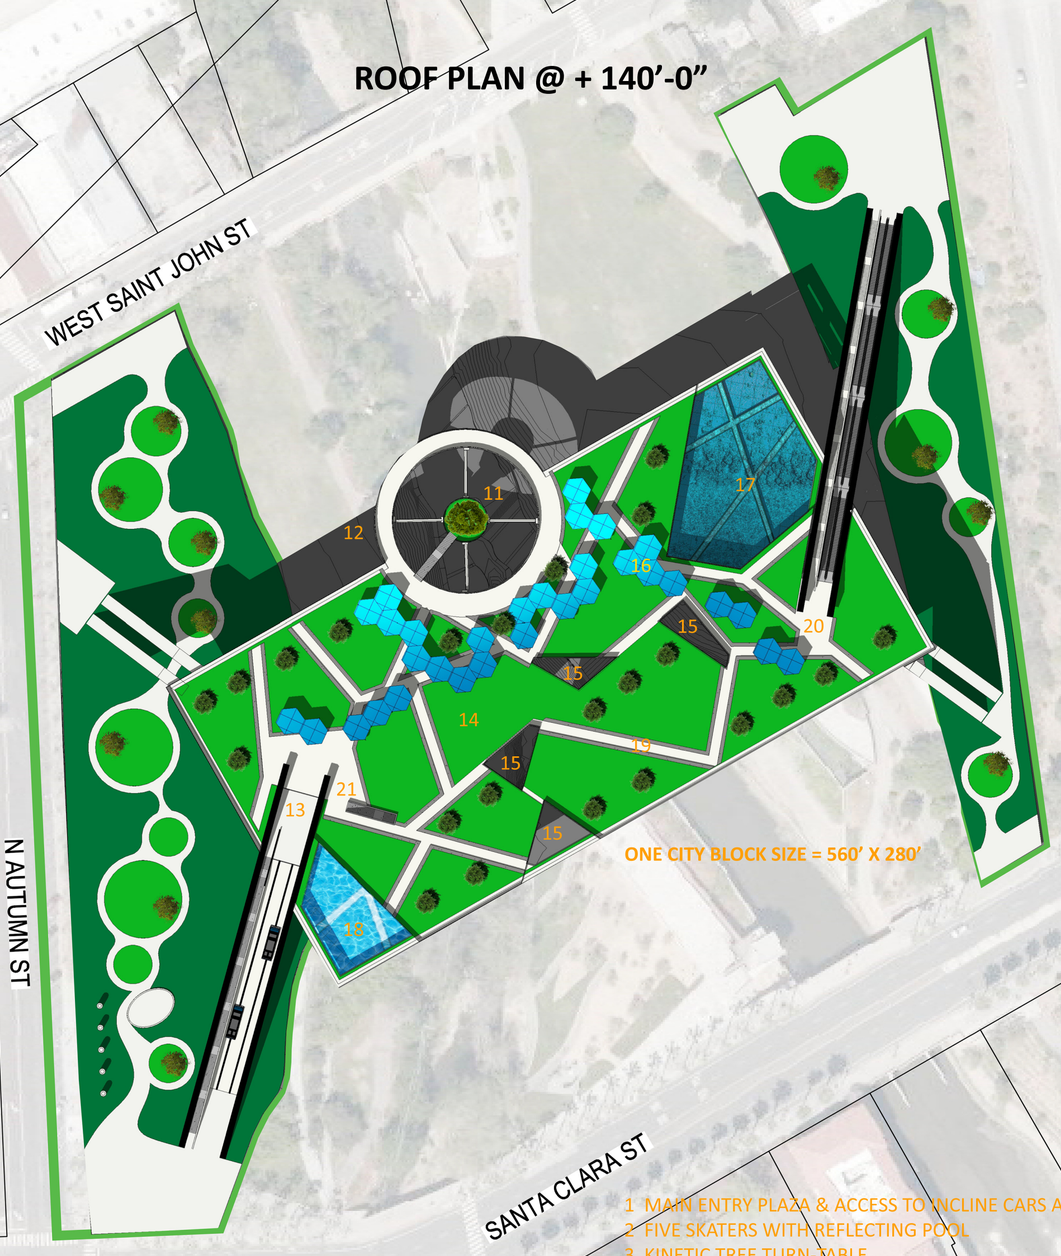

LEVEL 01 PLAN @ + 115'-0"

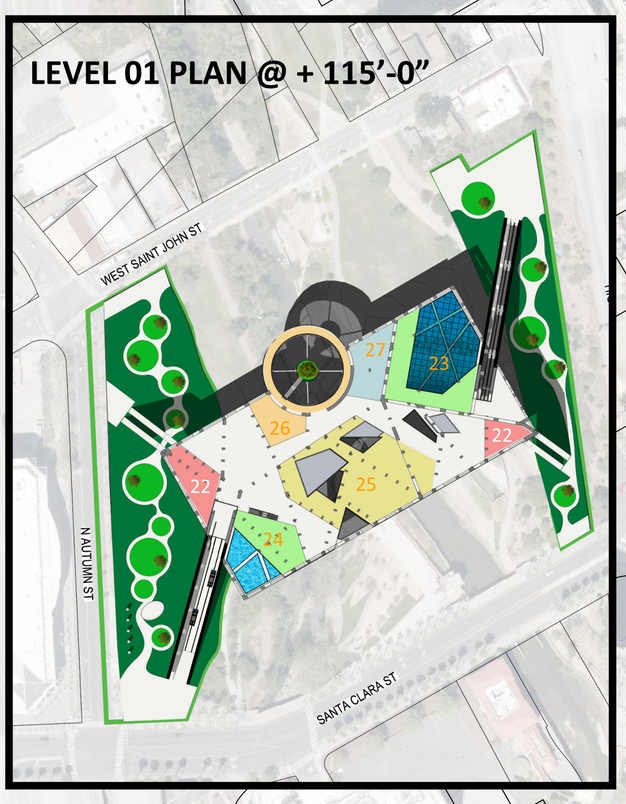

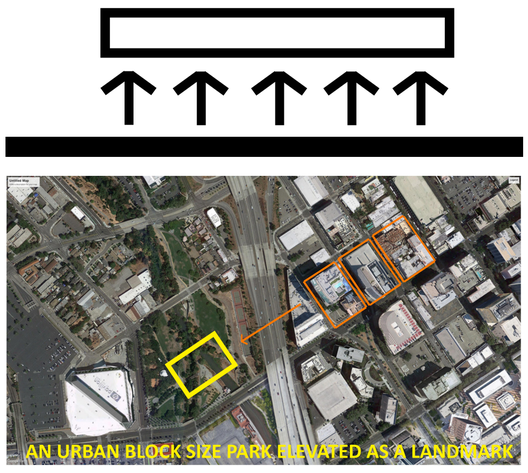

1 MAIN ENTRY PLAZA & ACCESS TO INCLINE CARS AND STAIRS
2 FIVE SKATERS WITH REFLECTING POOL
3 KINETIC TREE TURN-TABLE
4 SERVICE ACCESS & LOADING DOCK
5 NORTH WEST SITE ACCESS PLAZA
6 OVER HEAD SKY GARDENS OUTLINE
7 SUSPENDED WATER FALL
8 NORTH EAST PLAZA & ACCESS TO ESCALTORS AND STAIRS
9 SERVICE ACCESS
10 SOUTH EAST ACCESS PLAZA
11 SUSPENDED WATER FALL WITH SOLITARY TREE ON TOP
12 SKY PATHWAY
13 SKY GARDENS SOUTH WEST ACCESS @ + 115'0"
14 SKY GARDENS GREEN
15 SKY LIGHT WELLS
16 SOLAR TREES (SOLAR PANELS)
17 OPEN AIR AQUARIUM WITH GLASS FLOOR
18 OPEN AIR CHILDREN WADING POOL WITH GLASS FLOOR
19 SKY GARDENS PATHWAY
20 SKY GARDENS NORTH WEST ACCESS @ + 140'0"
21 STAIR FROM LEVEL 01 TO SKY GARDEN
22 SERVICE
23 AQUARIUM SEEN FROM LEVEL 01
24 CHILDREN SCIENCE GALLERY & GAMES
25 HANGING GALLERIES & NATURE HALLS WITH GLASS FLOOR
26 HANGING RESTAURANT AND KITCHEN AREA
27 VIRTUAL REALITY MOTION GAMES

SCALE 1" = 60'

0 30 60 120
(SCALE IN FEET)

© 2020 Microsoft Corporation © 2020 DigitalGlobe ©CNES (2020) Distribution Airbus DS

NORTH WEST ELEVATION

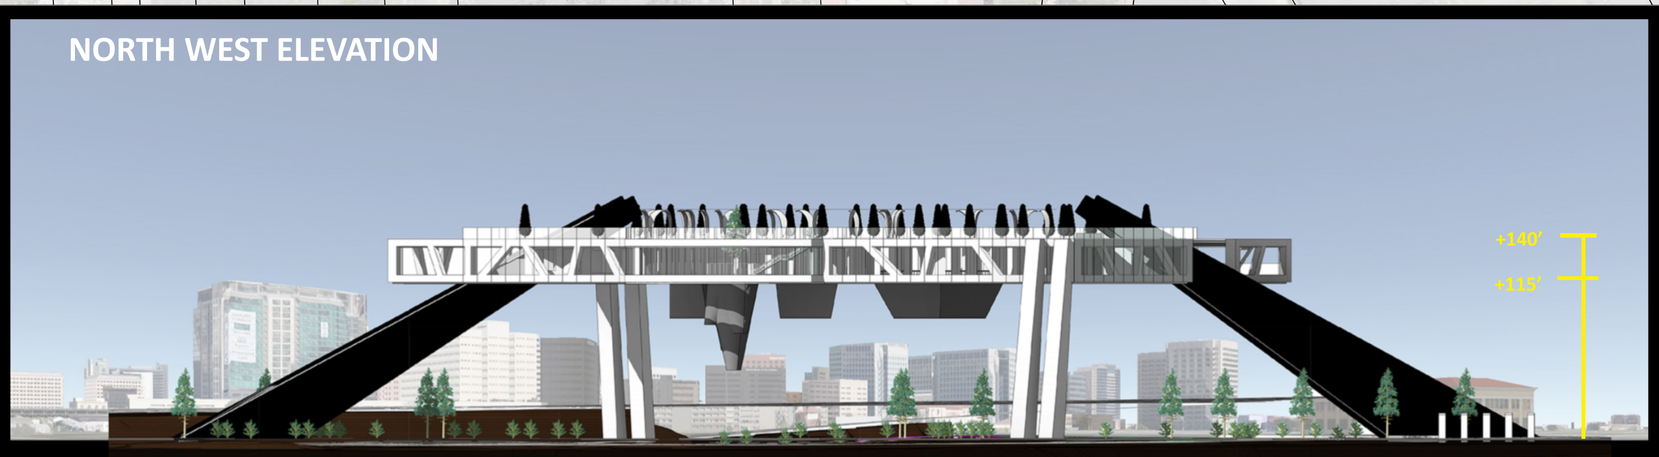

LATERAL SECTION LOOKING EAST

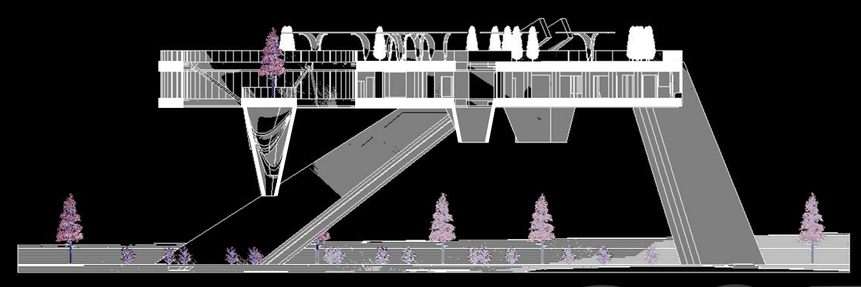

SKY GARDENS OF SAN JOSE

SUSPENDED WATER FALL OVER CONFLUENCE POINT

WEST ST JOHN STREET VIEW

NATURAL SCIENCE GALLERY OVER CONFLUENCE POINT

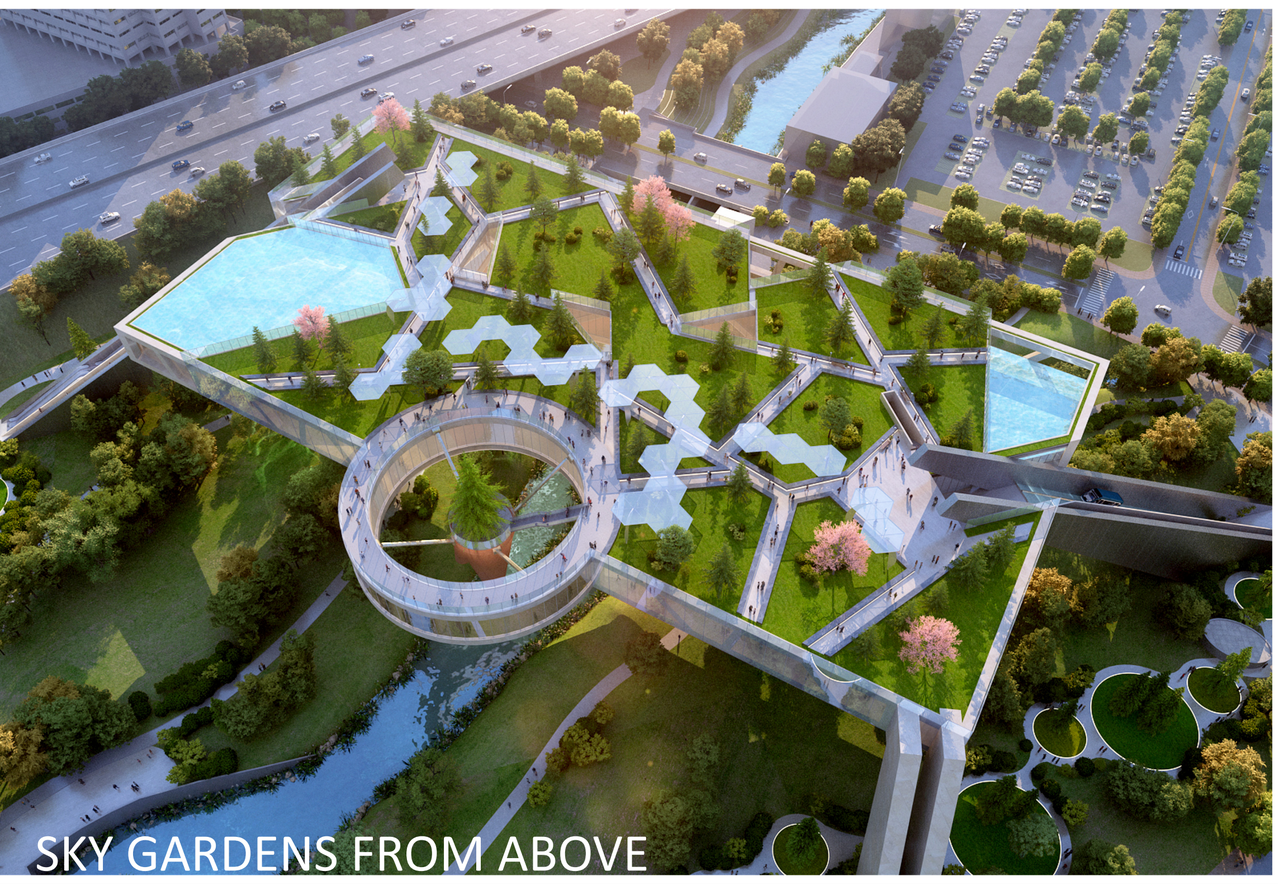

SKY GARDENS FROM ABOVE

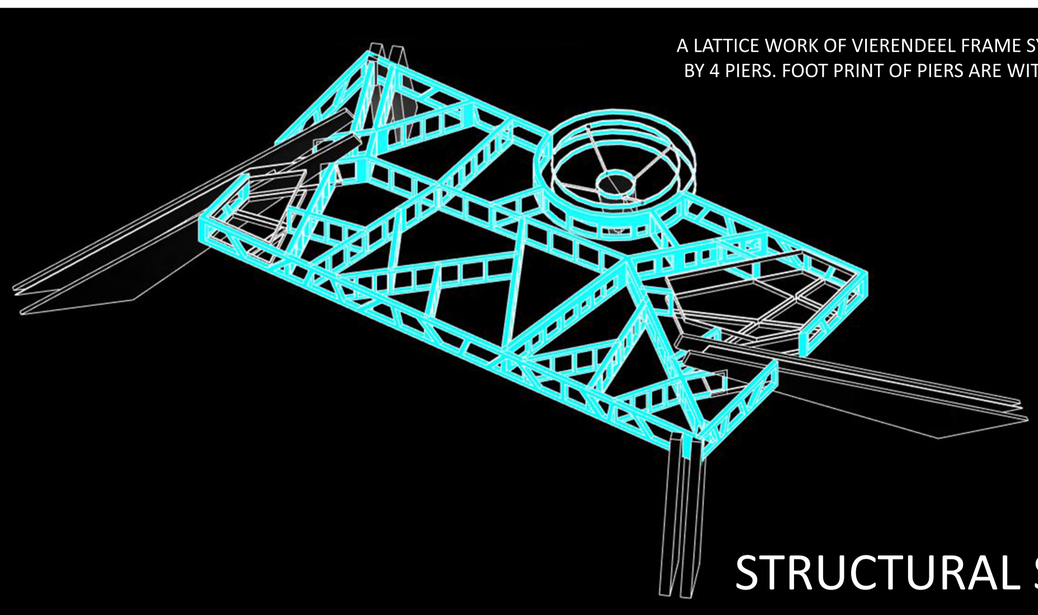

A LATTICE WORK OF VIERENDEEL FRAME SYSTEM SUPPORTED BY 4 PIERS. FOOT PRINT OF PIERS ARE WITHIN PROJECT AREA

STRUCTURAL SYSTEM

RECENTLY INVENTED TRANSPARENT SOLAR PANELS, DESIGNED AS 'SOLAR' TREE CANOPY WILL BE THE MAIN COMPONENT OF NET ZERO STARTEGY

NET ZERO

KINETIC GARDEN

US PATENT PENDING

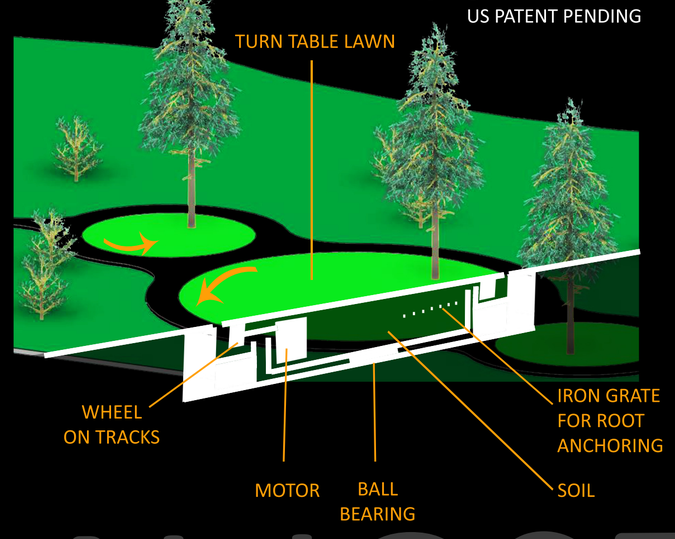

SKY GARDENS OF SAN JOSE