SECURED BY MAC®.com

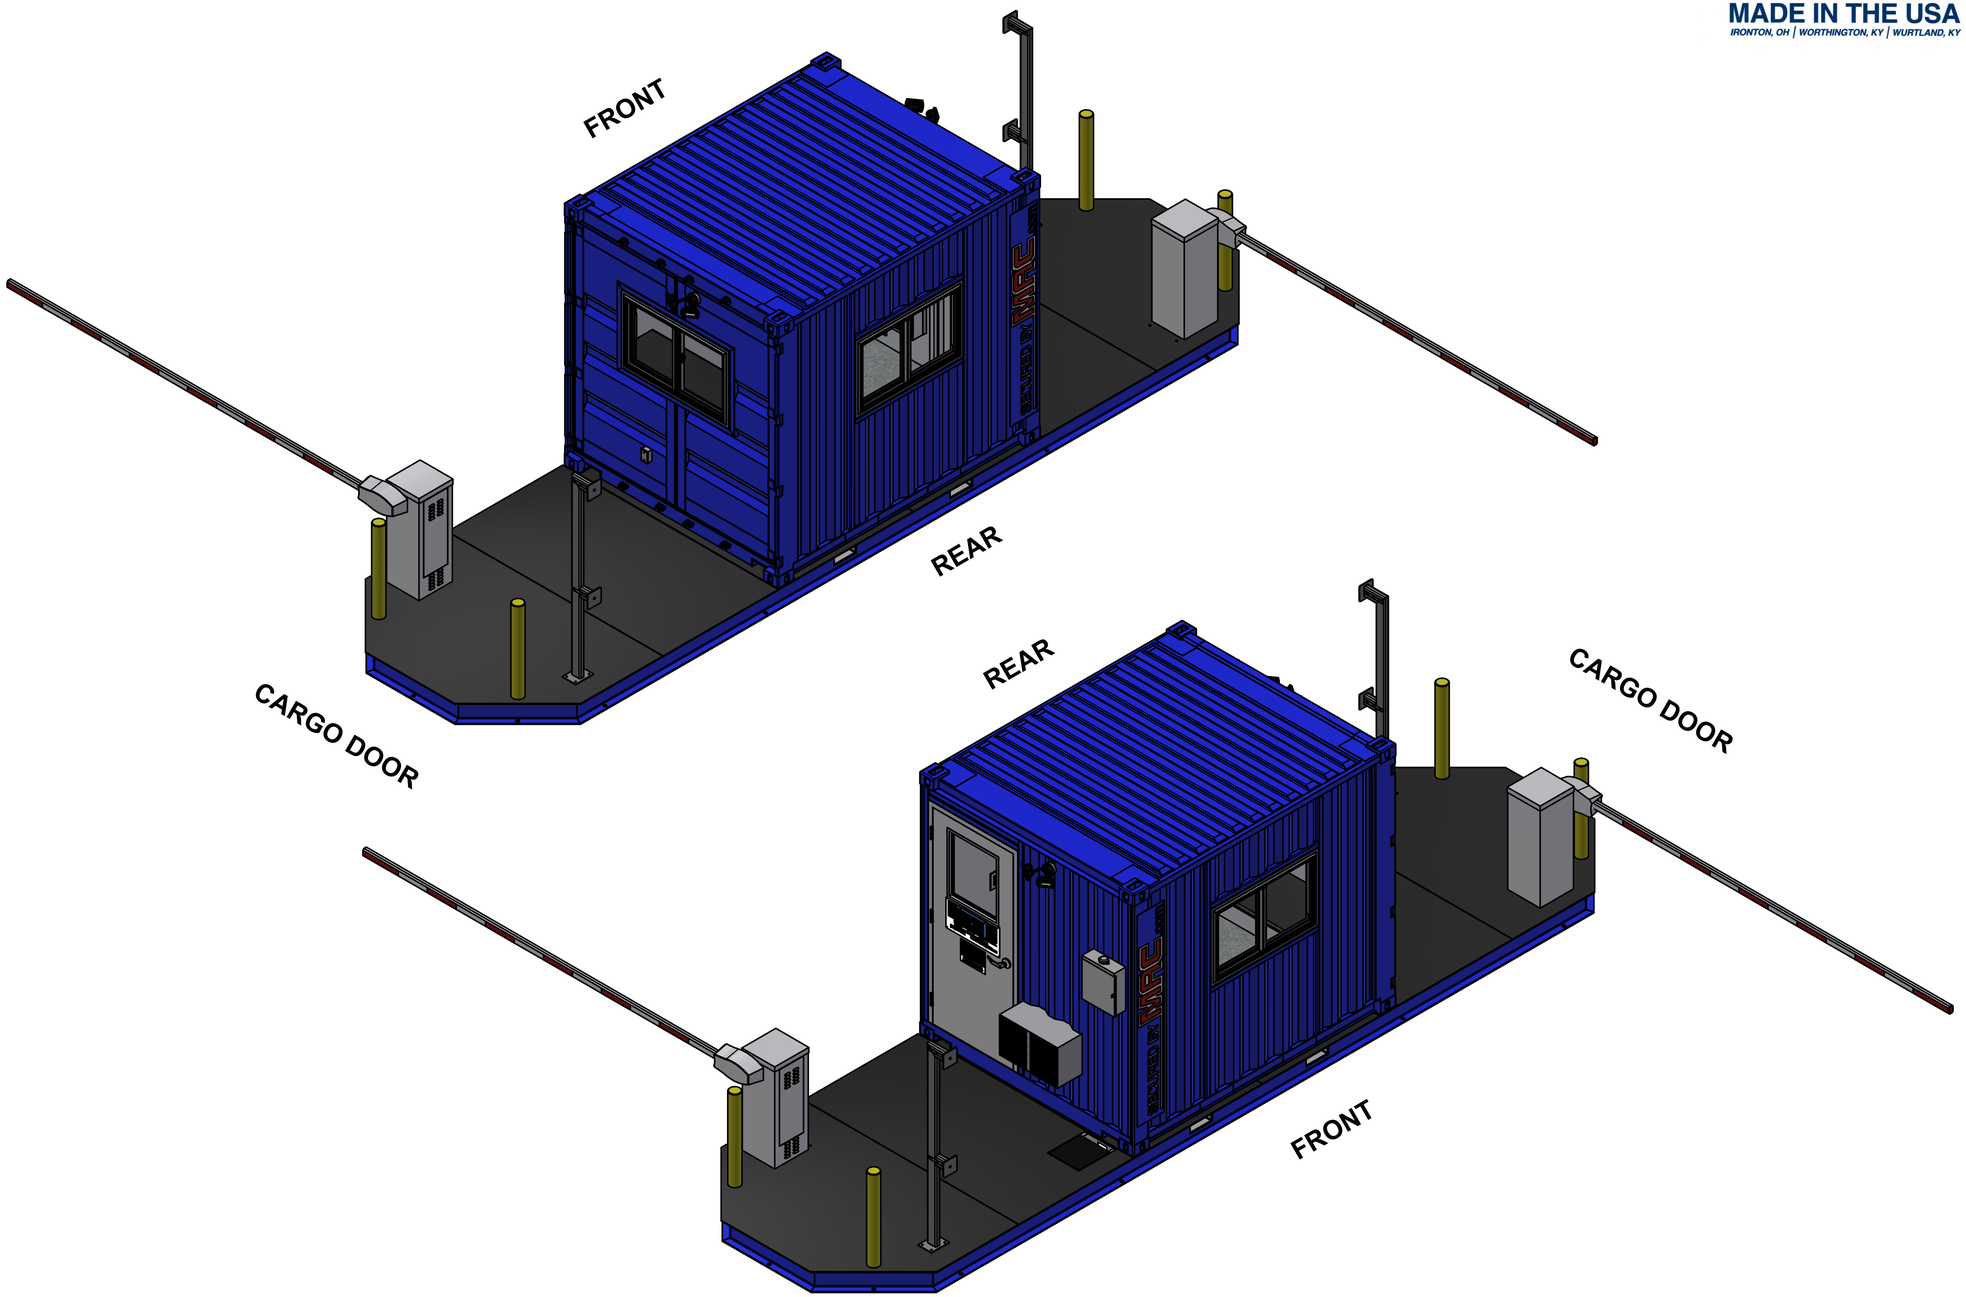

MADE IN THE USA
IRONTON, OH | WORTHINGTON, KY | WURTLAND, KY

MODULAR SECURITY SYSTEMS, INC.
801 SCOTT STREET
WORTHINGTON, KY 41183
(740) 532-7822
WWW.SECUREDBYMAC.COM

THIS DOCUMENT CONTAINS INFORMATION THAT IS CONFIDENTIAL AND PROPRIETARY TO MODULAR SECURITY SYSTEMS, INC. THIS DOCUMENT IS FURNISHED ON THE UNDERSTANDING THAT THE DOCUMENT AND THE INFORMATION IT CONTAINS WILL NOT BE REPRODUCED OR DISCLOSED TO OTHERS WITHOUT THE WRITTEN CONSENT OF MODULAR SECURITY SYSTEMS, INC. OR USED FOR ANY PURPOSE OTHER THAN CONDUCTING BUSINESS WITH MODULAR SECURITY SYSTEMS, INC., AND WILL BE RETURNED AND ALL FURTHER USE DISCONTINUED UPON REQUEST BY MODULAR SECURITY SYSTEMS, INC. COPYRIGHT MODULAR SECURITY SYSTEMS, INC. FIRST YEAR COPYRIGHT IS FIRST YEAR INDICATED ON THIS DOCUMENT. ALL RIGHTS RESERVED.

THIS MSSI PRODUCT IS COVERED BY ONE OR MORE OF THE FOLLOWING PATENTS:

US 9,404,278; US 9,051,748;
US 8,671,624; US 8,015,754;
US 7,762,025; 7,823,338;
CA 2,587,968; CA 2,682,764;
EP 1812666; DZ 5173; EG 25627;
NG RPNG/C/C2007/737;
EP 2137356

CUSTOMER
MSSI STANDARD

PROJECT
VAC2 WITH DOORKING 1601 BARRIER GATE

DRAWING NUMBER
V2XX

DRAWN	DATE
RARCHER	8/30/2021

REVIEW	DATE
JCALDWELL	7/29/2021

REV	DESCRIPTION	DRAWN / REVIEW	DATE
A	CUSTOMER REVISIONS	TDS	12/21/21
		NSM	12/21/21

ISOMETRICS
ROOF ON

SHEET NUMBER
M21--V2XX-0100

ORIGINAL SHEET SIZE = 22 IN X 34 IN (ANSI D)

SECURED BY MAC.com

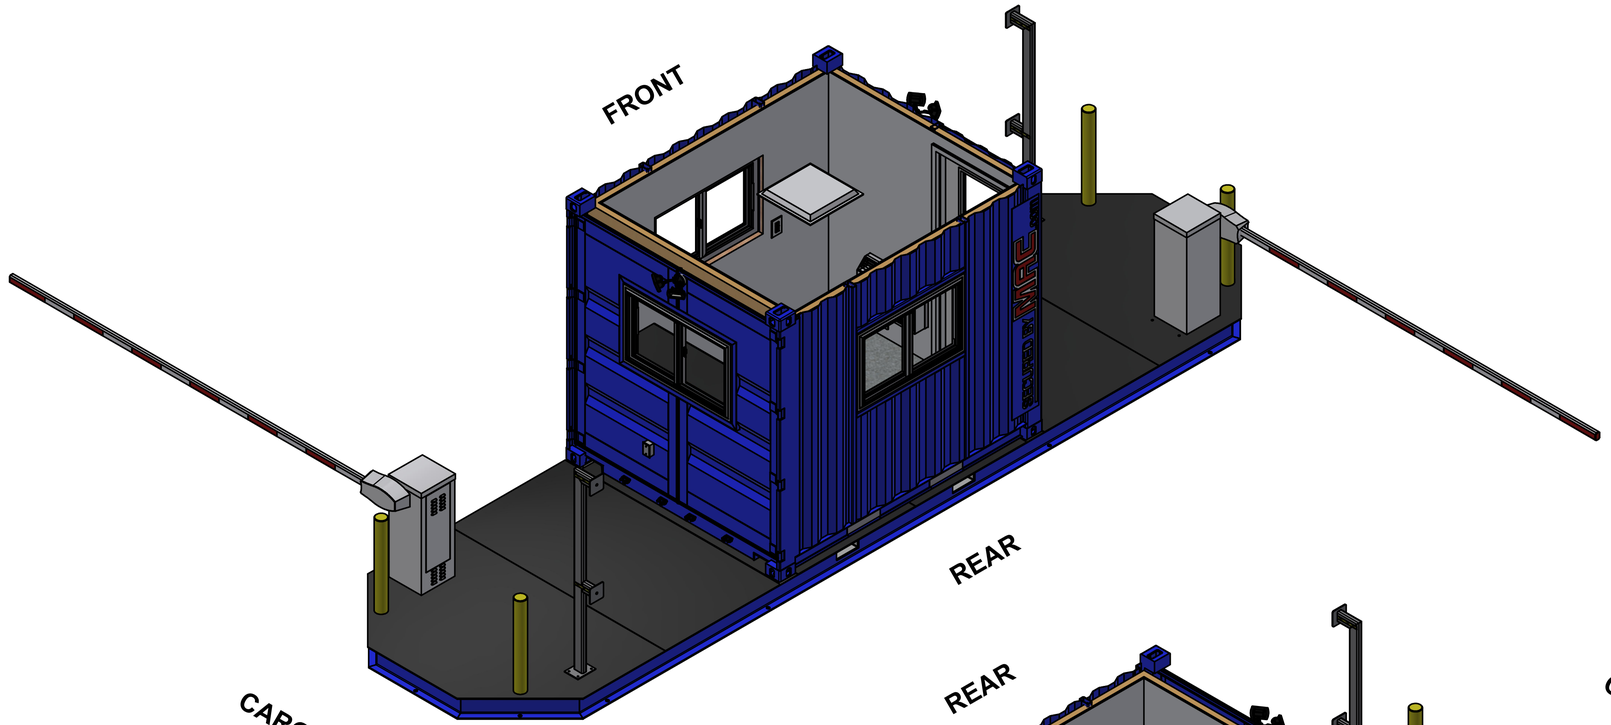

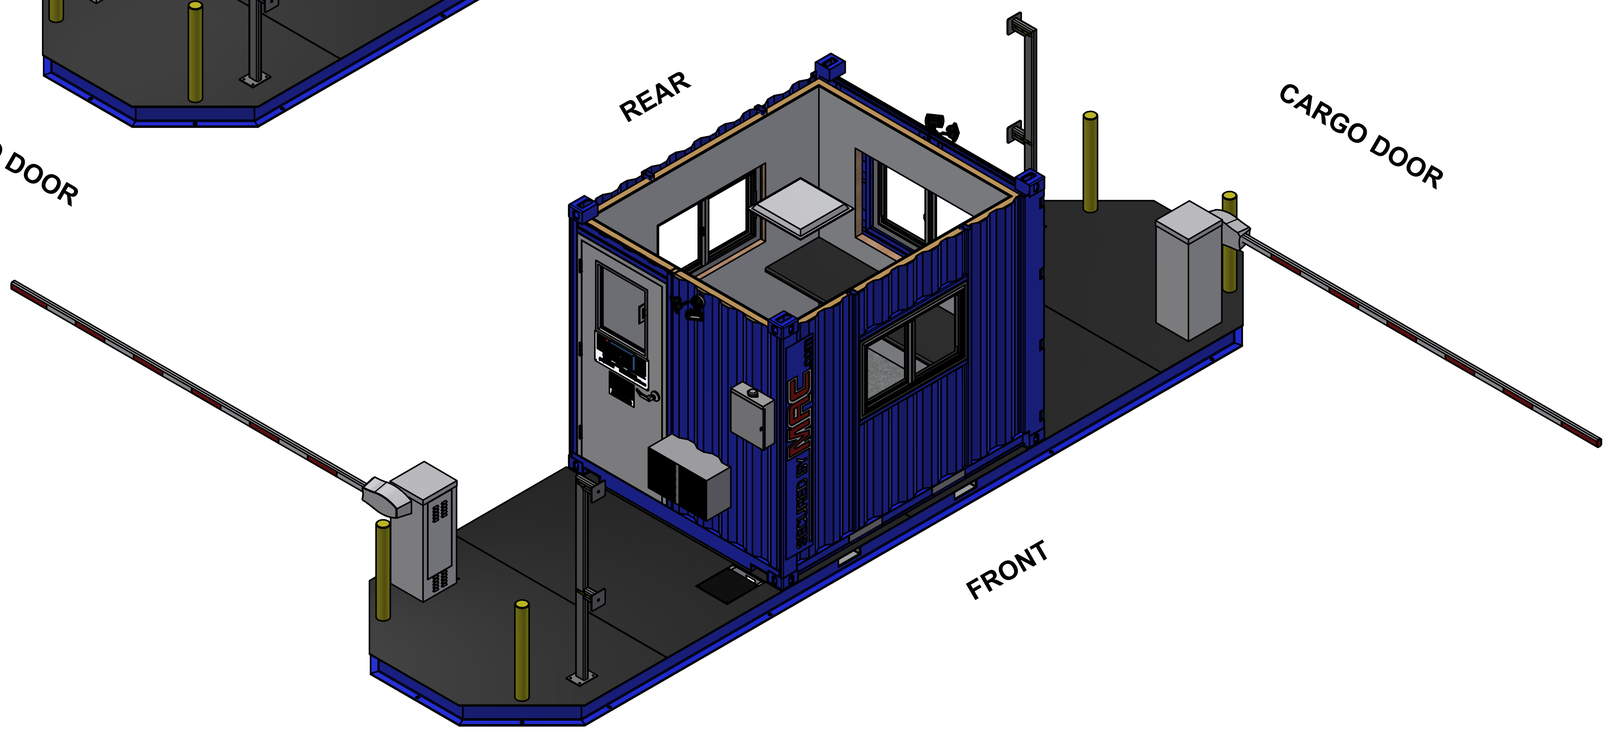

MADE IN THE USA
IRONTON, OH | WORTHINGTON, KY | WURTLAND, KY

MODULAR SECURITY SYSTEMS, INC.
801 SCOTT STREET
WORTHINGTON, KY 41183
(740) 532-7822
WWW.SECUREDBYMAC.COM

THIS DOCUMENT CONTAINS INFORMATION THAT IS CONFIDENTIAL AND PROPRIETARY TO MODULAR SECURITY SYSTEMS, INC. THIS DOCUMENT IS FURNISHED ON THE UNDERSTANDING THAT THE DOCUMENT AND THE INFORMATION IT CONTAINS WILL NOT BE REPRODUCED OR DISCLOSED TO OTHERS WITHOUT THE WRITTEN CONSENT OF MODULAR SECURITY SYSTEMS, INC. OR USED FOR ANY PURPOSE OTHER THAN CONDUCTING BUSINESS WITH MODULAR SECURITY SYSTEMS, INC., AND WILL BE RETURNED AND ALL FURTHER USE DISCONTINUED UPON REQUEST BY MODULAR SECURITY SYSTEMS, INC. COPYRIGHT MODULAR SECURITY SYSTEMS, INC. FIRST YEAR COPYRIGHT IS FIRST YEAR INDICATED ON THIS DOCUMENT. ALL RIGHTS RESERVED.

THIS MSSI PRODUCT IS COVERED BY ONE OR MORE OF THE FOLLOWING PATENTS:

US 9,404,278; US 9,051,748;
US 8,671,624; US 8,015,754;
US 7,762,025; 7,823,338;
CA 2,587,968; CA 2,682,764;
EP 1812666; DZ 5173; EG 25627;
NG RPNG/C/C2007/737;
EP 2137356

CUSTOMER
MSSI STANDARD

PROJECT
VAC2 WITH DOORKING 1601 BARRIER GATE

DRAWING NUMBER
V2XX

DRAWN	DATE
RARCHER	8/30/2021

REVIEW	DATE
JCALDWELL	7/29/2021

REV	DESCRIPTION	DRAWN / REVIEW	DATE
A	CUSTOMER REVISIONS	TDS	12/21/21
		NSM	12/21/21

ISOMETRICS
ROOF OFF

SHEET NUMBER
M21--V2XX-0101

ORIGINAL SHEET SIZE = 22 IN X 34 IN (ANSI D)

FINISH SCHEDULE

SPACE	MATERIALS	WALLS	CEILING	FLOOR	NOTES
OFFICE	FRAMING	2" X 4" WOOD STUD, 16" OC	2" X 4" WOOD STUD, 16" OC	EXISTING CONTAINER PURLINS	N/A
	INSULATION	R-15 MINERAL WOOL	R-15 MINERAL WOOL	N/A	N/A
	SUBSURFACE	N/A	N/A	EXISTING 1-1/8" PLYWOOD	N/A
	SURFACE	LAMINATED PANEL, 1/2" PLYWOOD, FRP, SMOOTH WHITE	LAMINATED PANEL, 1/2" PLYWOOD, FRP, SMOOTH WHITE	ROLLED VINYL, SLATE GRAY, DIAMOND TREAD	N/A

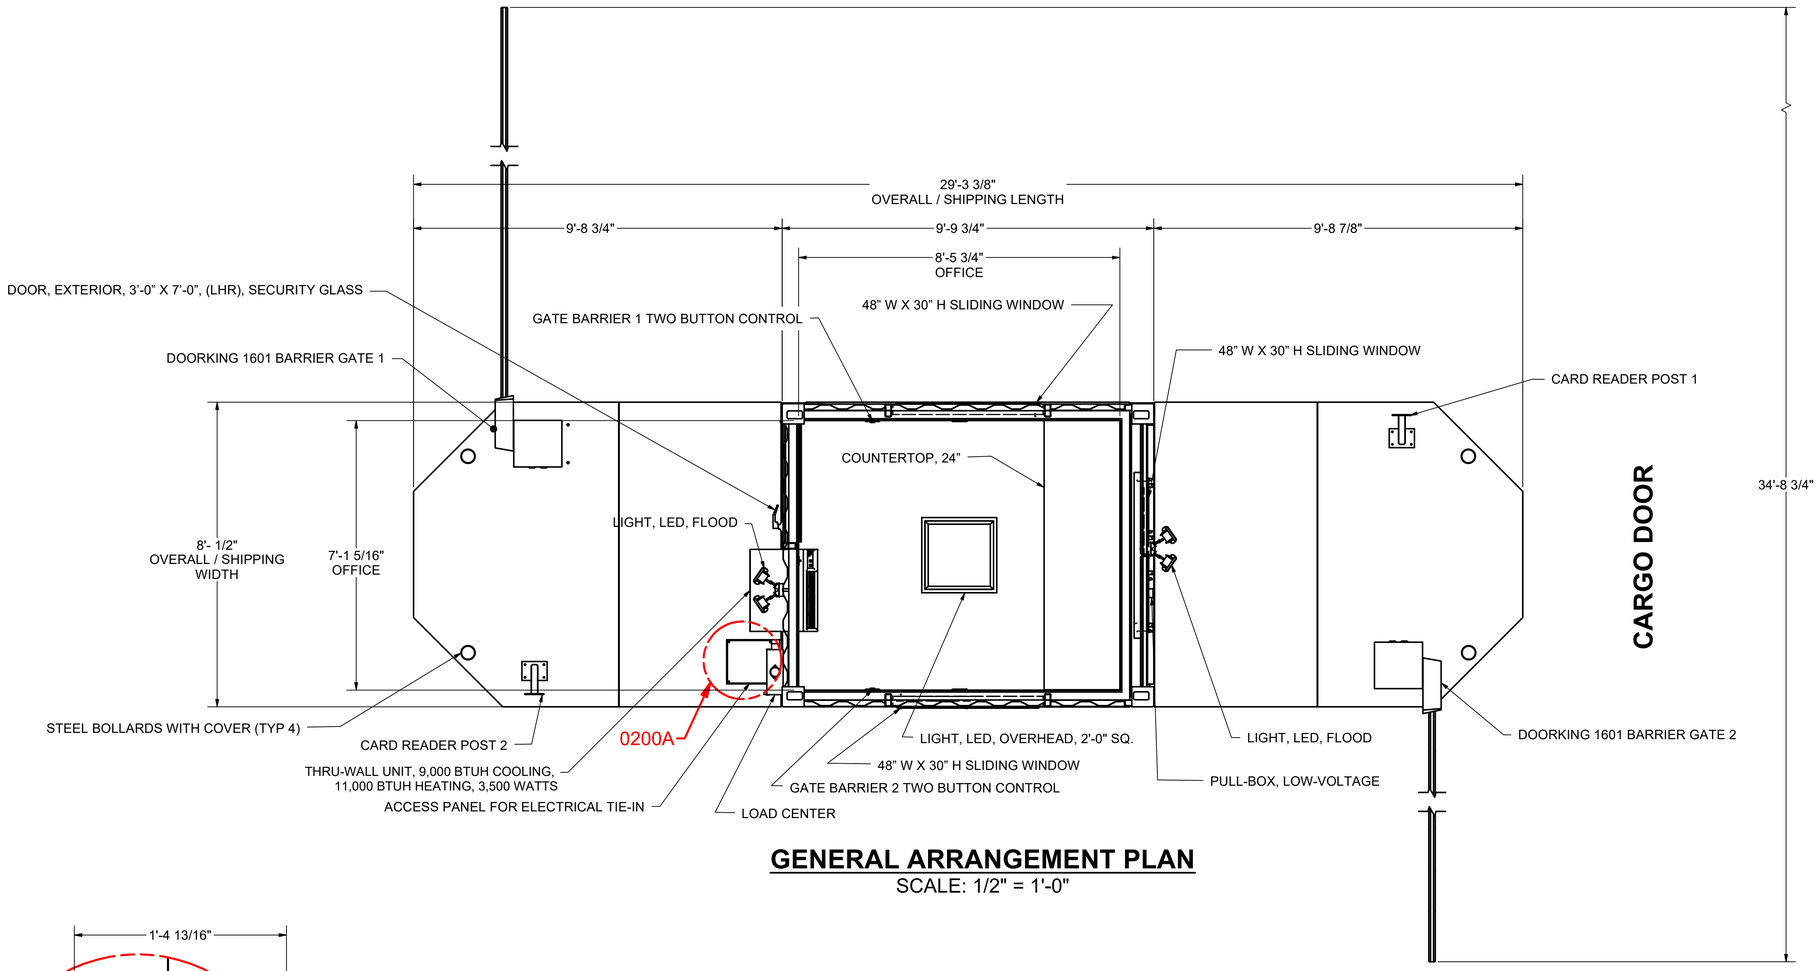

GENERAL ARRANGEMENT PLAN

SCALE: 1/2" = 1'-0"

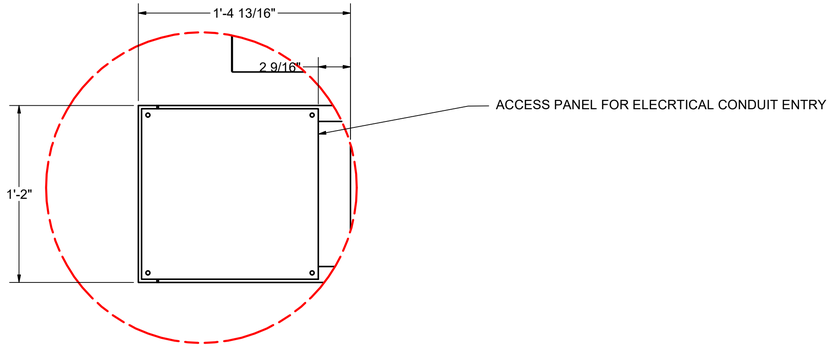

DETAIL 0200A

SCALE 2"=1'-0"

MODULAR SECURITY SYSTEMS, INC.

801 SCOTT STREET
WORTHINGTON, KY 41183
(740) 532-7822
WWW.SECUREDBYMAC.COM

THIS DOCUMENT CONTAINS INFORMATION THAT IS CONFIDENTIAL AND PROPRIETARY TO MODULAR SECURITY SYSTEMS, INC. THIS DOCUMENT IS FURNISHED ON THE UNDERSTANDING THAT THE DOCUMENT AND THE INFORMATION IT CONTAINS WILL NOT BE REPRODUCED OR DISCLOSED TO OTHERS WITHOUT THE WRITTEN CONSENT OF MODULAR SECURITY SYSTEMS, INC. OR USED FOR ANY PURPOSE OTHER THAN CONDUCTING BUSINESS WITH MODULAR SECURITY SYSTEMS, INC., AND WILL BE RETURNED AND ALL FURTHER USE DISCONTINUED UPON REQUEST BY MODULAR SECURITY SYSTEMS, INC. COPYRIGHT MODULAR SECURITY SYSTEMS, INC. FIRST YEAR COPYRIGHT IS FIRST YEAR INDICATED ON THIS DOCUMENT. ALL RIGHTS RESERVED.

THIS MSSI PRODUCT IS COVERED BY ONE OR MORE OF THE FOLLOWING PATENTS:

US 9,404,278; US 9,051,748;
US 8,671,624; US 8,015,754;
US 7,762,025; 7,823,338;
CA 2,587,968; CA 2,682,764;
EP 1812666; DZ 5173; EG 25627;
NG RPNG/C/C2007/737;
EP 2137356

CUSTOMER
MSSI STANDARD

PROJECT
VAC2 WITH DOORKING 1601 BARRIER GATE

DRAWING NUMBER
V2XX

DRAWN	DATE
RARCHER	8/30/2021

REVIEW	DATE
JCALDWELL	7/29/2021

REV	DESCRIPTION	DRAWN / REVIEW	DATE
A	CUSTOMER REVISIONS	TDS	12/21/21
		NSM	12/21/21

GENERAL ARRANGEMENT PLAN

SHEET NUMBER
M21--V2XX-0200

ORIGINAL SHEET SIZE = 22 IN X 34 IN (ANSI D)